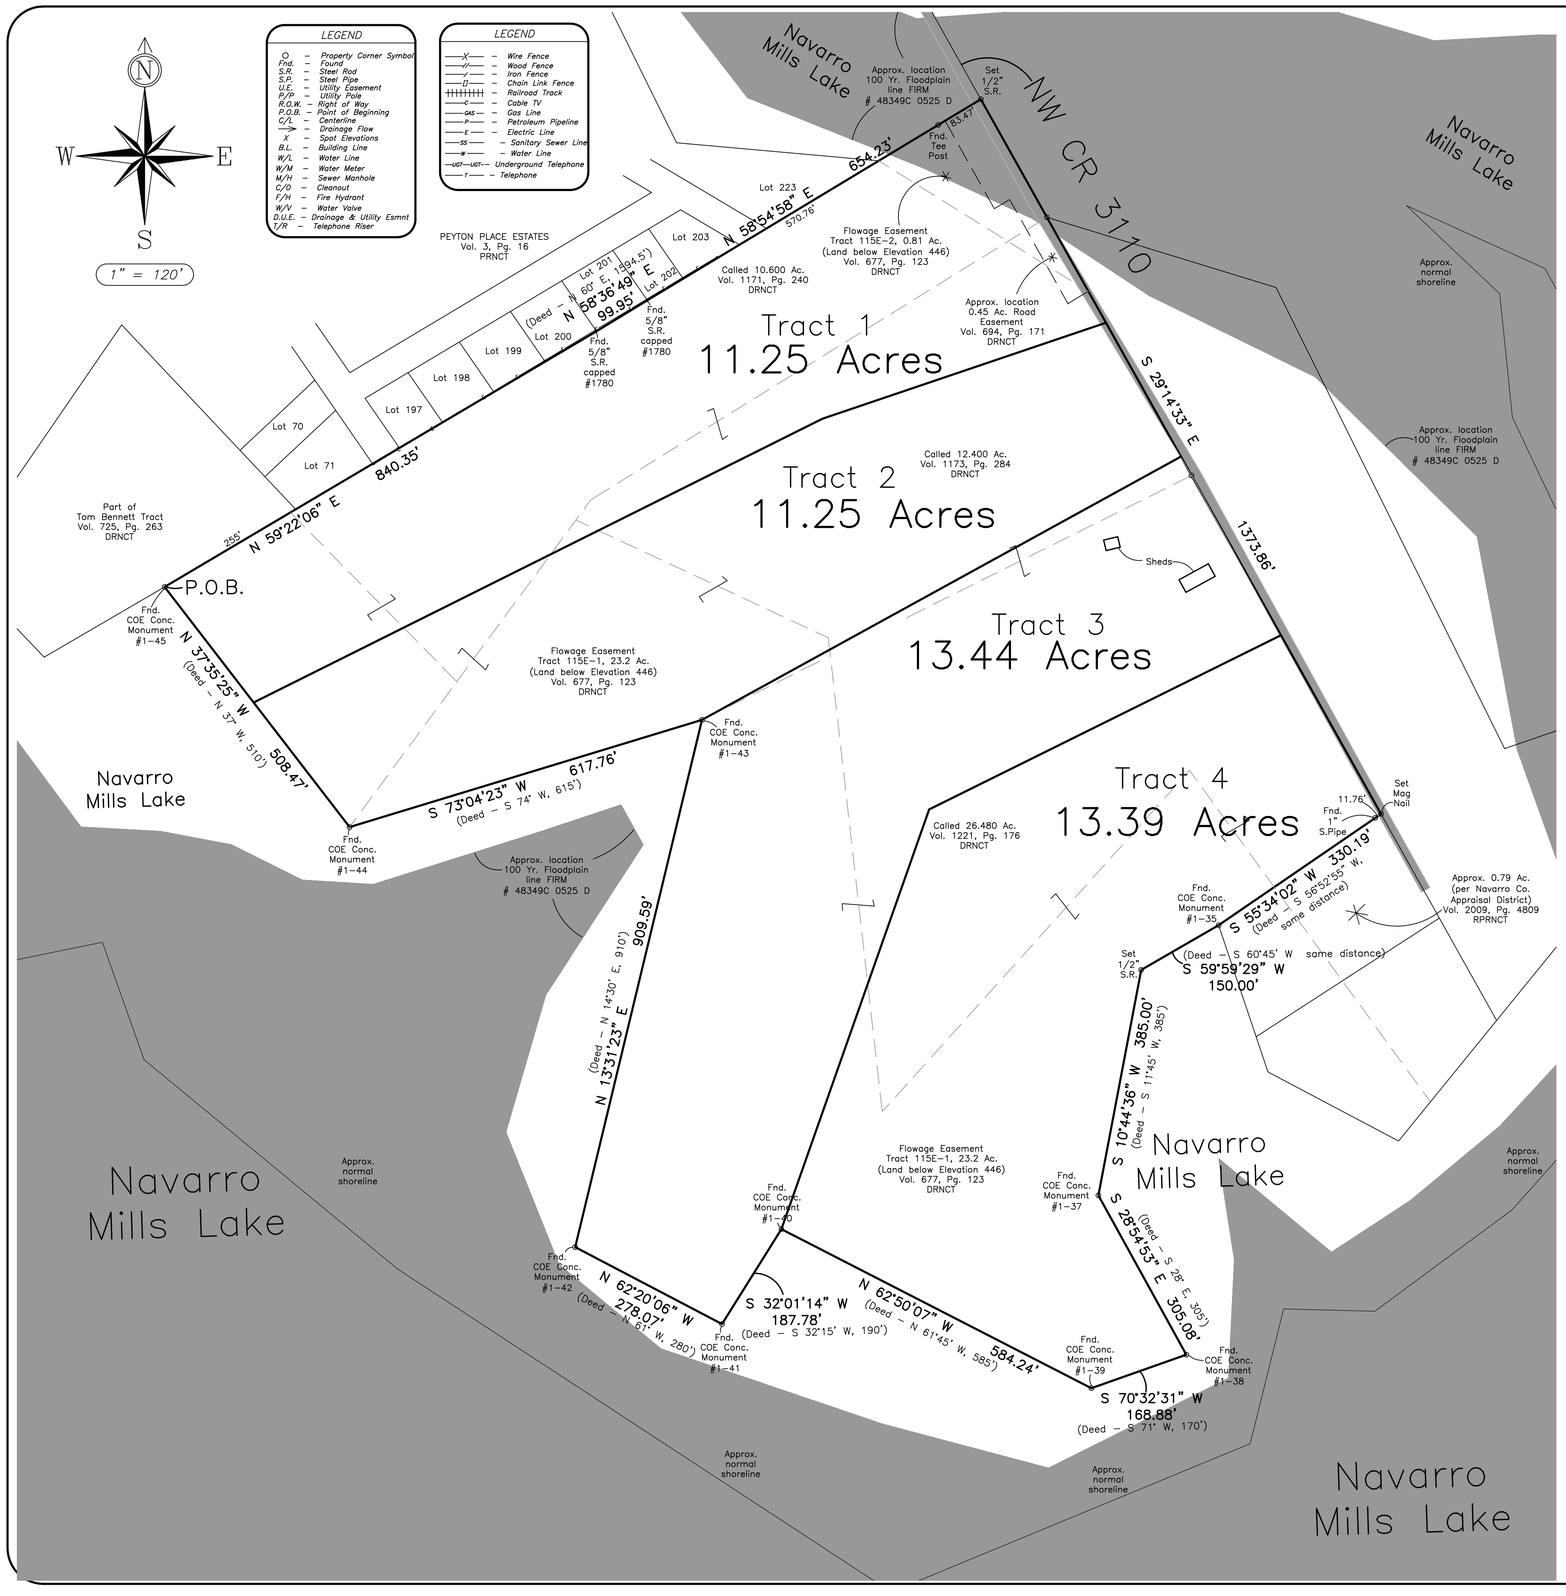

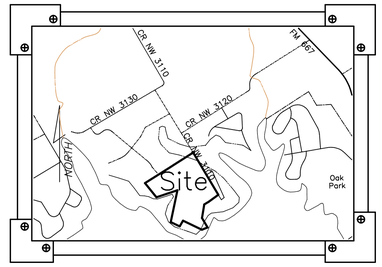

LOCATION MAP SCALE : 1" = 2000'

THIS SURVEY IS VALID ONLY WITH ORIGINAL SIGNATURE IN RED INK

CONCEPT PLAT
4 TRACTS
T. Wright Survey, Abst. 820
Navarro County, Texas

4/9/14

REVISIONS	BY
4/9/14	kd

ENGINEERS DAVIS & McDILL, Inc.
SURVEYORS D&M
(A Texas licensed surveying firm # 101504-00, and a Texas licensed engineering firm # F-8439)
P.O. BOX 428, Waxahachie, Texas 75168
Phone: Metro 972-938-1185 Fax: 972-937-0307

Date: 4-15-2015
Scale: 1" = 120'
Drawn: WKD
Job: 214-0089CON
Sheet 1 of 1 sheets.